

MONUMENT RECORD
State of Indiana - County of Monroe

Section: 32


Township: 9 North

Range: 1 East

Corner ID: BenSo I-25


Monument Description & Remarks: Sandstone with "●", height flush, length 0.80ft, width 0.40ft, Survey Sign 5ft above ground at pt. B

References On File: Legal Survey Book 2, page 53-54 (1861), on file in Surveyor Office

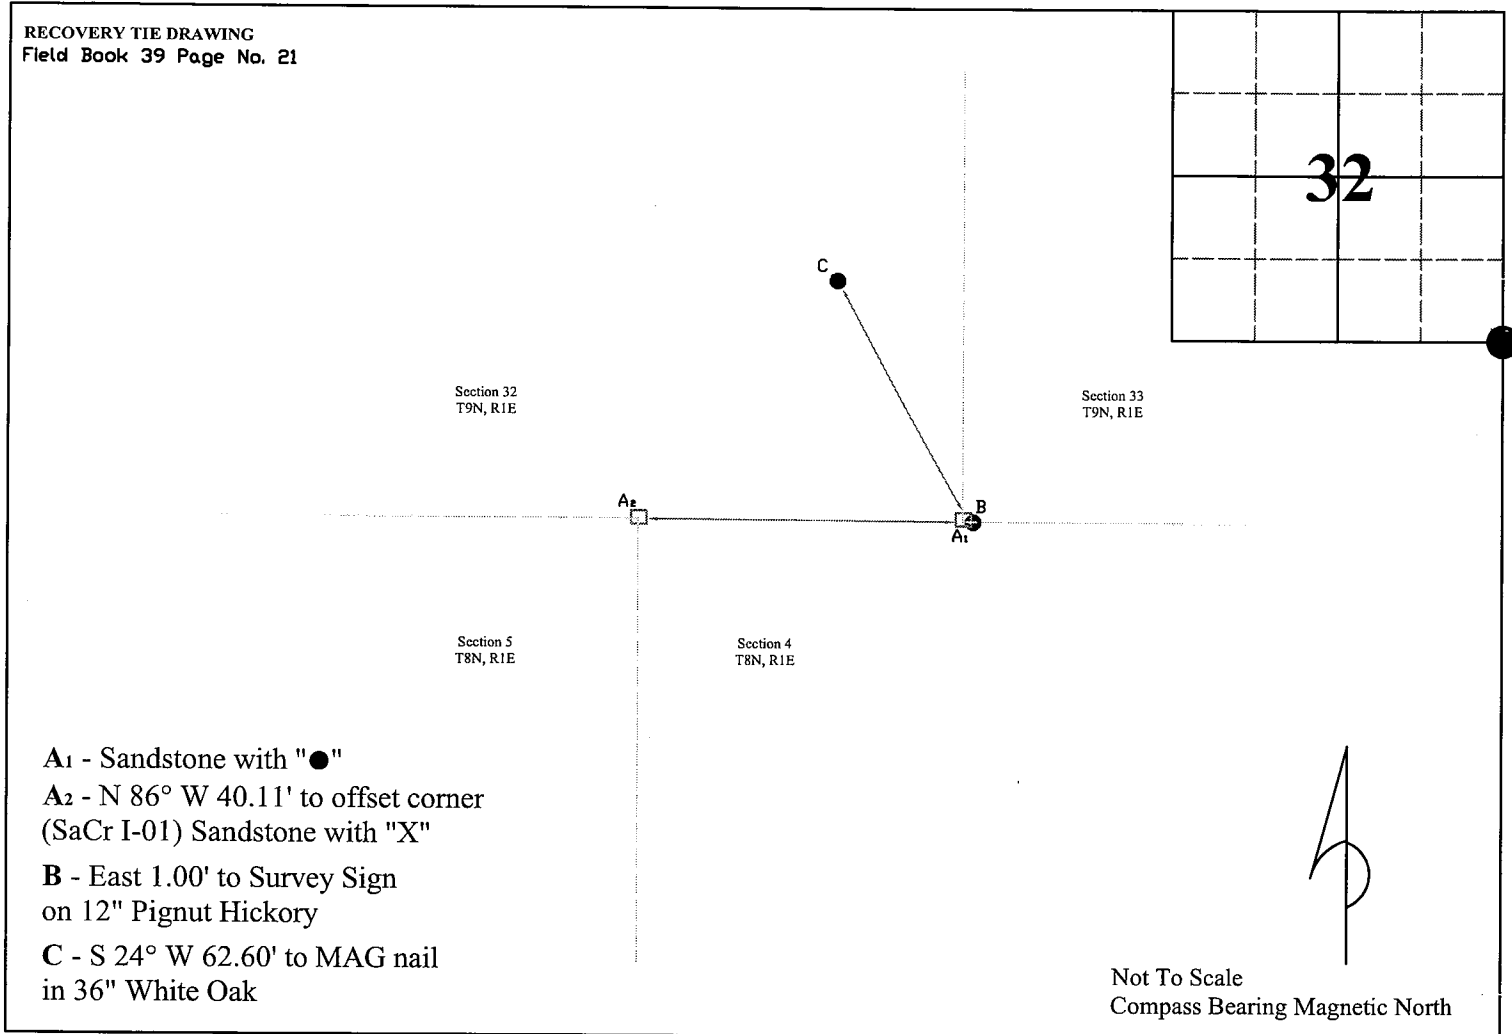

I, Kevin P. Enright, Monroe County Surveyor, hereby certify that this document was prepared under my direction in accordance with the provisions of Section 36-2-12-11 of the Indiana Code; and the above data is given under my hand and seal this 18th day of May, 2007.

Kevin P. Enright

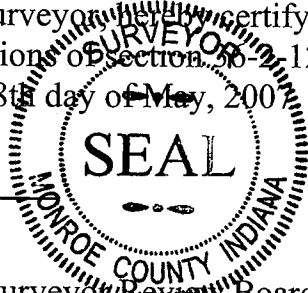

Administered by the Monroe County Surveyor Review Board

Date: 6-12-2007 DB



MONUMENT RECORD

STATE OF INDIANA - COUNTY OF MONROE

SECTION 32, TOWNSHIP 9 NORTH, RANGE 1 EAST

MONUMENT DESCRIPTION & REMARKS

FOUND SANDSTONE STONE FLUSH WITH GROUND IN TREE ROOT, STONE
HAS A FAINT CHISLE MARK ON TOP AND IS LEANING TO THE NORTH
STONE IS 7 INCHES LONG AND SOLID IN GROUND.

RECOVERY TIE DRAWING

P.K. NAIL ON WEST
SIDE OF 18" BLACK OAK

EXISTING FENCE
(OLD)

N 03° 30' W
50.04'

STONE

EAST
1.03'

EXISTING FENCE
(OLD)

S 80° W
41.39'

P.K. NAIL ON SOUTH
SIDE OF 24" WHITE OAK
NOTE: THERE IS A P.K.
NAIL ON THE NORTH
SIDE ALSO FOR A TIE
TO THE N-E CORNER
OF SEC. 5, T8N, R1E

P.K. NAIL ON WEST
SIDE OF 15" WHITE OAK

(●) AT CORNER



NOT TO SCALE

STATE OF INDIANA

COUNTY OF MONROE

I, EDMUND O. FARKAS HEREBY CERTIFY THAT THIS
DOCUMENT WAS PREPARED UNDER MY DIRECTION IN ACCORDANCE
WITH THE PROVISIONS OF SECTION 17-3-64-4 - 17-3-64-8 OF
THE INDIANA CODE, BEING ACTS OF 1965, CHAPTER 319; AND
THE ABOVE DATA IS GIVEN UNDER MY HAND AND SEAL
THIS 13 TH DAY OF OCTOBER, 19 83 A.D.

SPACE
RESERVED
FOR
RECORDING
OFFICER.

INDIANA REGISTERED LAND SURVEYOR NO. _____

OR _____

UNITED STATES GOVERNMENT AGENCY

TOWNSHIP:
BENTON

CORNER I.D.

TITLE _____

I - 49

SECTION 32, T 9 N, R 1 E

STATE

STATE

STATE

pipe

pipe

pipe

pipe

C. H. R.

pipe

APPROVED FOR USE IN
SCHOOL UNIVERSITY